
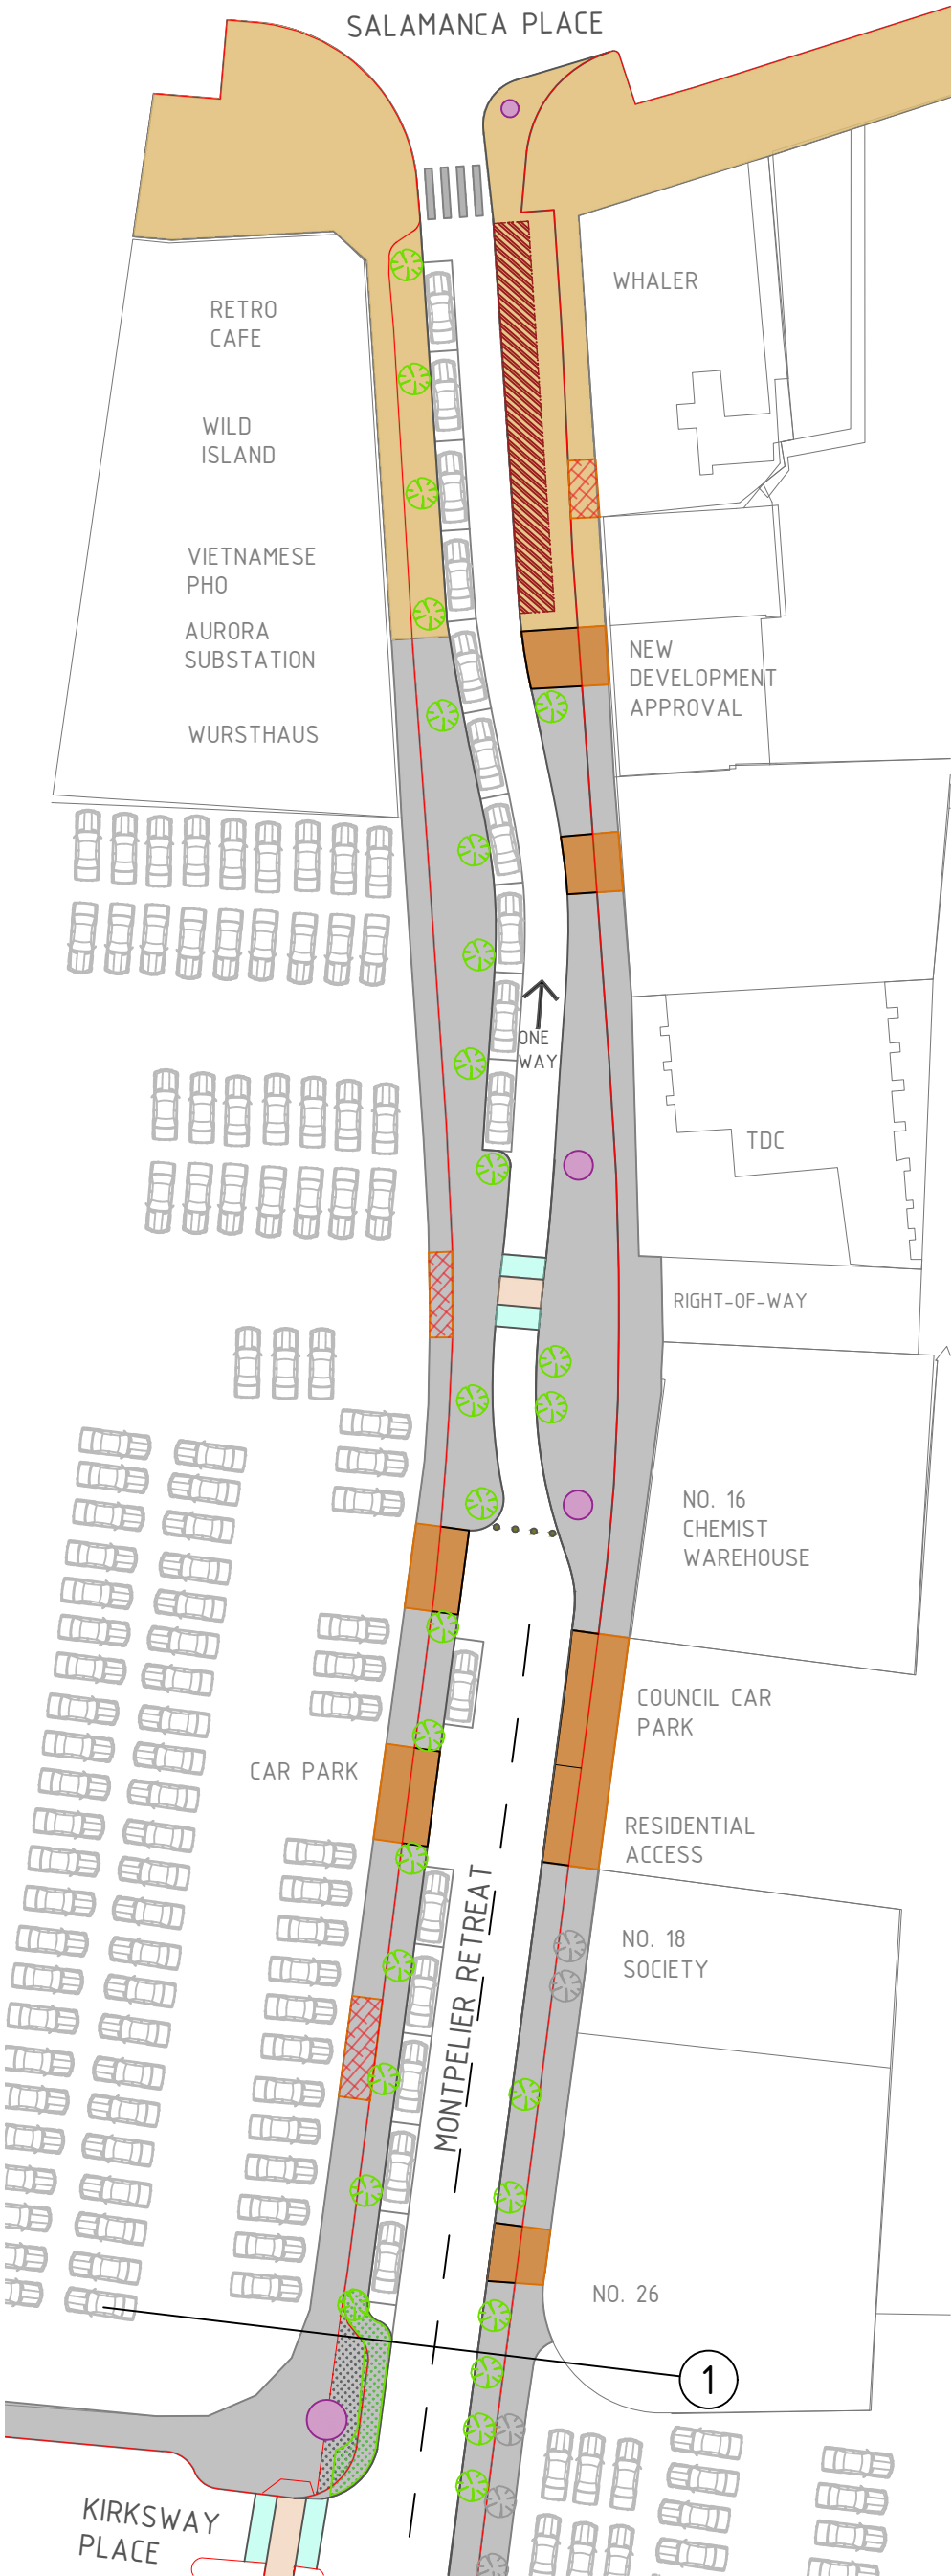


Montpelier Retreat Lower Section

(Salamanca Place to Kirksway Place)

1:500 @ A3 DRAFT - not for distribution

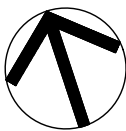

	EXISTING TREE TO BE REMOVED	5NO.
	PROPOSED TREE (NO SERVICES CONFLICT)	42NO.
	EXISTING GARDEN TO BE REMOVED	-
	PROPOSED GARDEN	-
	EXISTING FOOTPATH	-
	PROPOSED FOOTPATH WIDENING / KERB BULBING	-
	EXISTING CROSSOVER TO BE REINSTATED	-
	EXISTING CROSSOVER TO BE REMOVED	-
	SHARED USE ROADWAY (STAGE 2)	-
	CONCRETE RAISED PEDESTRIAN THRESHOLD	-
	ASPHALT RAMP	-
	CONTINUE SALAMANCA PAVEMENT TREATMENT	-
	LOADING BAY	4NO.
	NO PARKING	-
	ARTWORK / FOCUS POINT	5NO.
	REMOVABLE BOLLARDS	3NO.

ON-STREET CAR PARKING BAYS			
	STANDARD	LOADING	TOTAL
EXISTING	35NO.	5NO.	40NO.
PROPOSED	19NO.	5NO.	24NO.
REDUCTION	16NO.	0NO.	16NO.

Montpelier Retreat Upper Section

(Kirksway Place to Hampden Road)

1:500 @ A3 DRAFT - not for distribution

